


1. THIS DRAWING IS THE PROPERTY OF AL WASL AL JADEED CONSULTANTS, P.O.BOX 24427, DUBAI, AND MUST NOT BE RETAINED COPIED OR USED WITHOUT THE ABOVE CONSULTANTS AUTHORITY.

2. ALL DIMENSIONS ARE IN MILLIMETERS UNLESS STATED OTHERWISE.

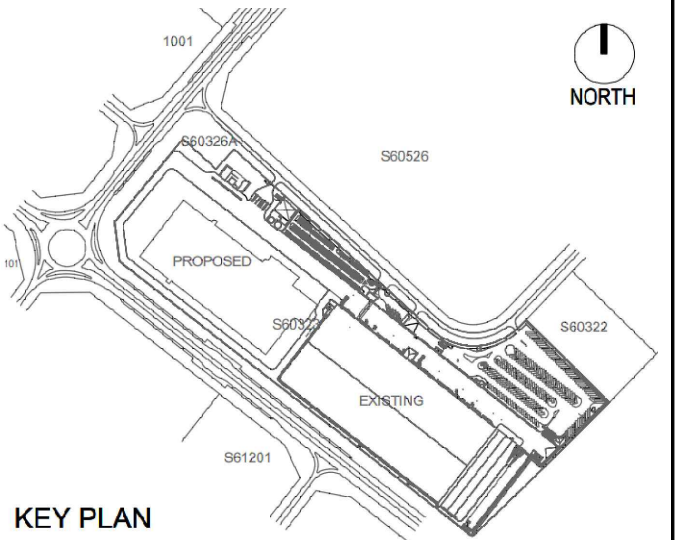

Rev NO.	DATE	DESCRIPTIONS	BY
R1	02.01.2023	SUBMISSION	WPC
R0	17.11.2022	SUBMISSION	WPC

REVISIONS:

CLIENT :
RNA Resources Group Limited
(Operating as LANDMARK)
PO BOX 17155, Jebel Ali, Dubai, UAE

LEAD CONSULTANT :
al wasl al jadeed consultants
P.O. Box 24427, Dubai, United Arab Emirates
Tel: +971-4-644 7710 Fax: +971-4-644 7700
Email: info@alwasl.com, sales@alwasl.com

PROJECT DESCRIPTION:
VIVA DISTRIBUTION CENTER
FOR LANDMARK GROUP,
AT JEBEL ALI FREE ZONE
ON PLOT NO. S60323, DUBAI, UAE
(Trakhees Building Project ID: P-B-21-00533)

CONTRACTOR:
RAC
شركة ر.ا.ج. للمباني
P.O. Box 30014, Dubai, U.A.E.
Tel: +971-4-3391422
Fax: +971-4-3391422
Email: info@rac.ae, sales@rac.ae

ALUMINIUM WORKS
Window People Company L.L.C.
(AUTHORISED AGENT OF UNITED STATES ALUMINIUM CORPORATION)
P.O. BOX 30014, DUBAI, U.A.E.
TEL : 04 3384745, FAX : 04 3391422
E-mail : window@unitedstates.net.ae / window@windowpeople.ae

SHEET TITLE:
SUPPLY CHAIN OFFICE

DESIGNED : ALDRIN CORREYA	DRAWN : SATYA SAGAR GATTI
CHECKED : ALDRIN CORREYA	DATE : 02.01.2023
SCALE : NTS	SHEET SIZE : A1
DRAWING NO. SH01	PROJECT NO.: AW-784
	REVISION: R1